PROPOSED LAYOUT PLAN OF

ROYAL VISION

AT VILLAGE SHREE DAYALPURA, NIWAI, TONK
KHATEDAR- CHOTULAL RAIGAR S/O RAMSHAY RAIGAR
IN KHASRA NO.-188/1
SCALE= 1"=100'

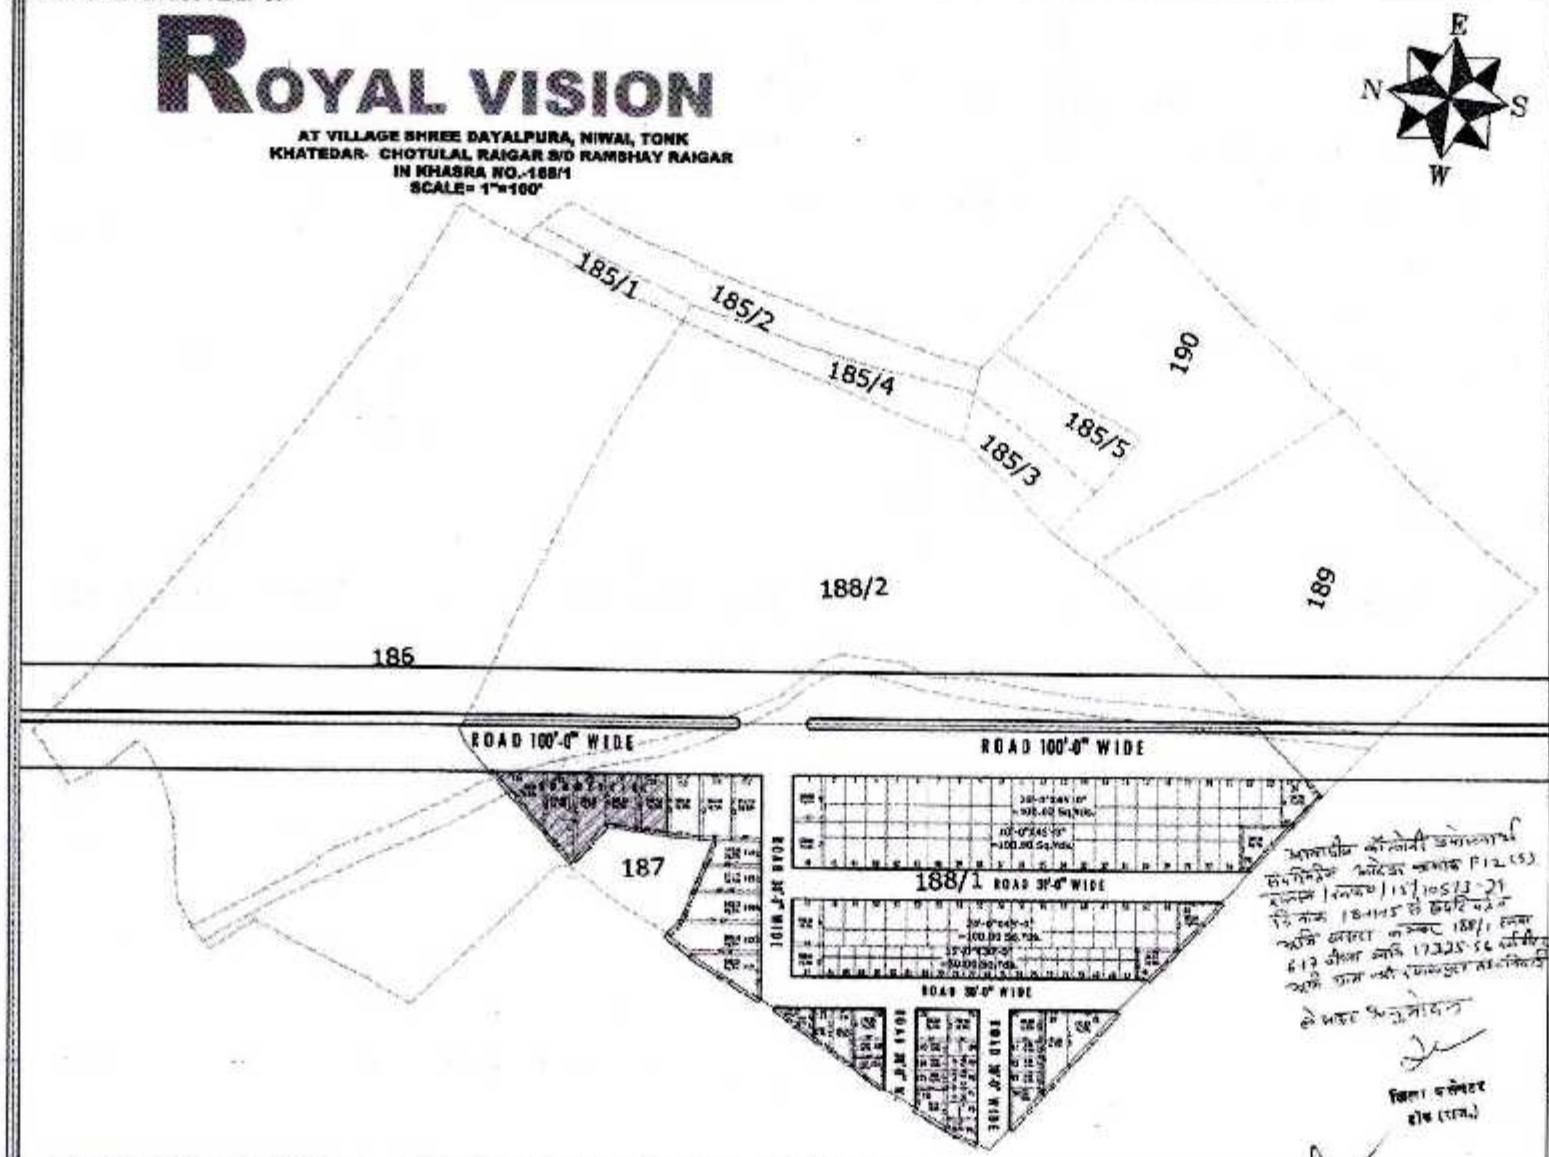

AREA TABLE				
S. NO.	NO.	AREA IN SQ. MTR.	AREA IN SQ. YDS.	AREA IN %
1.	PLOTTING AREA	9529.16	11392.65	54.96%
2.	COMM./INST.AREA	866.30	1035.71	5.00%
3.	FACILITY AREA	48.88	58.18	0.28%
4.	ROAD AREA	6881.44	8234.71	39.74%
	TOTAL AREA	17325.56	20721.25	100.00%

KHASRA PLAN AT VILLAGE SHREE DAYALPURA, NIWAI, NOT TO SCALE

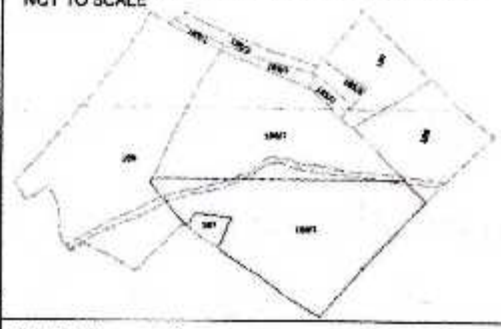

KEY PLAN
NOT TO SCALE

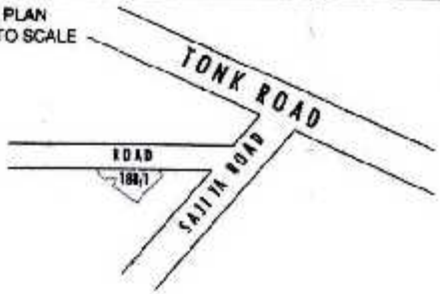

SIGNATURE OF KHETEDAR

उपखण्ड अधिकारी
निवाई जिला टोंक

पंचायत समिति मुखी
पंचायत समिति निवाई (टोंक)

तहसीलदार
निवाई (टोंक)